


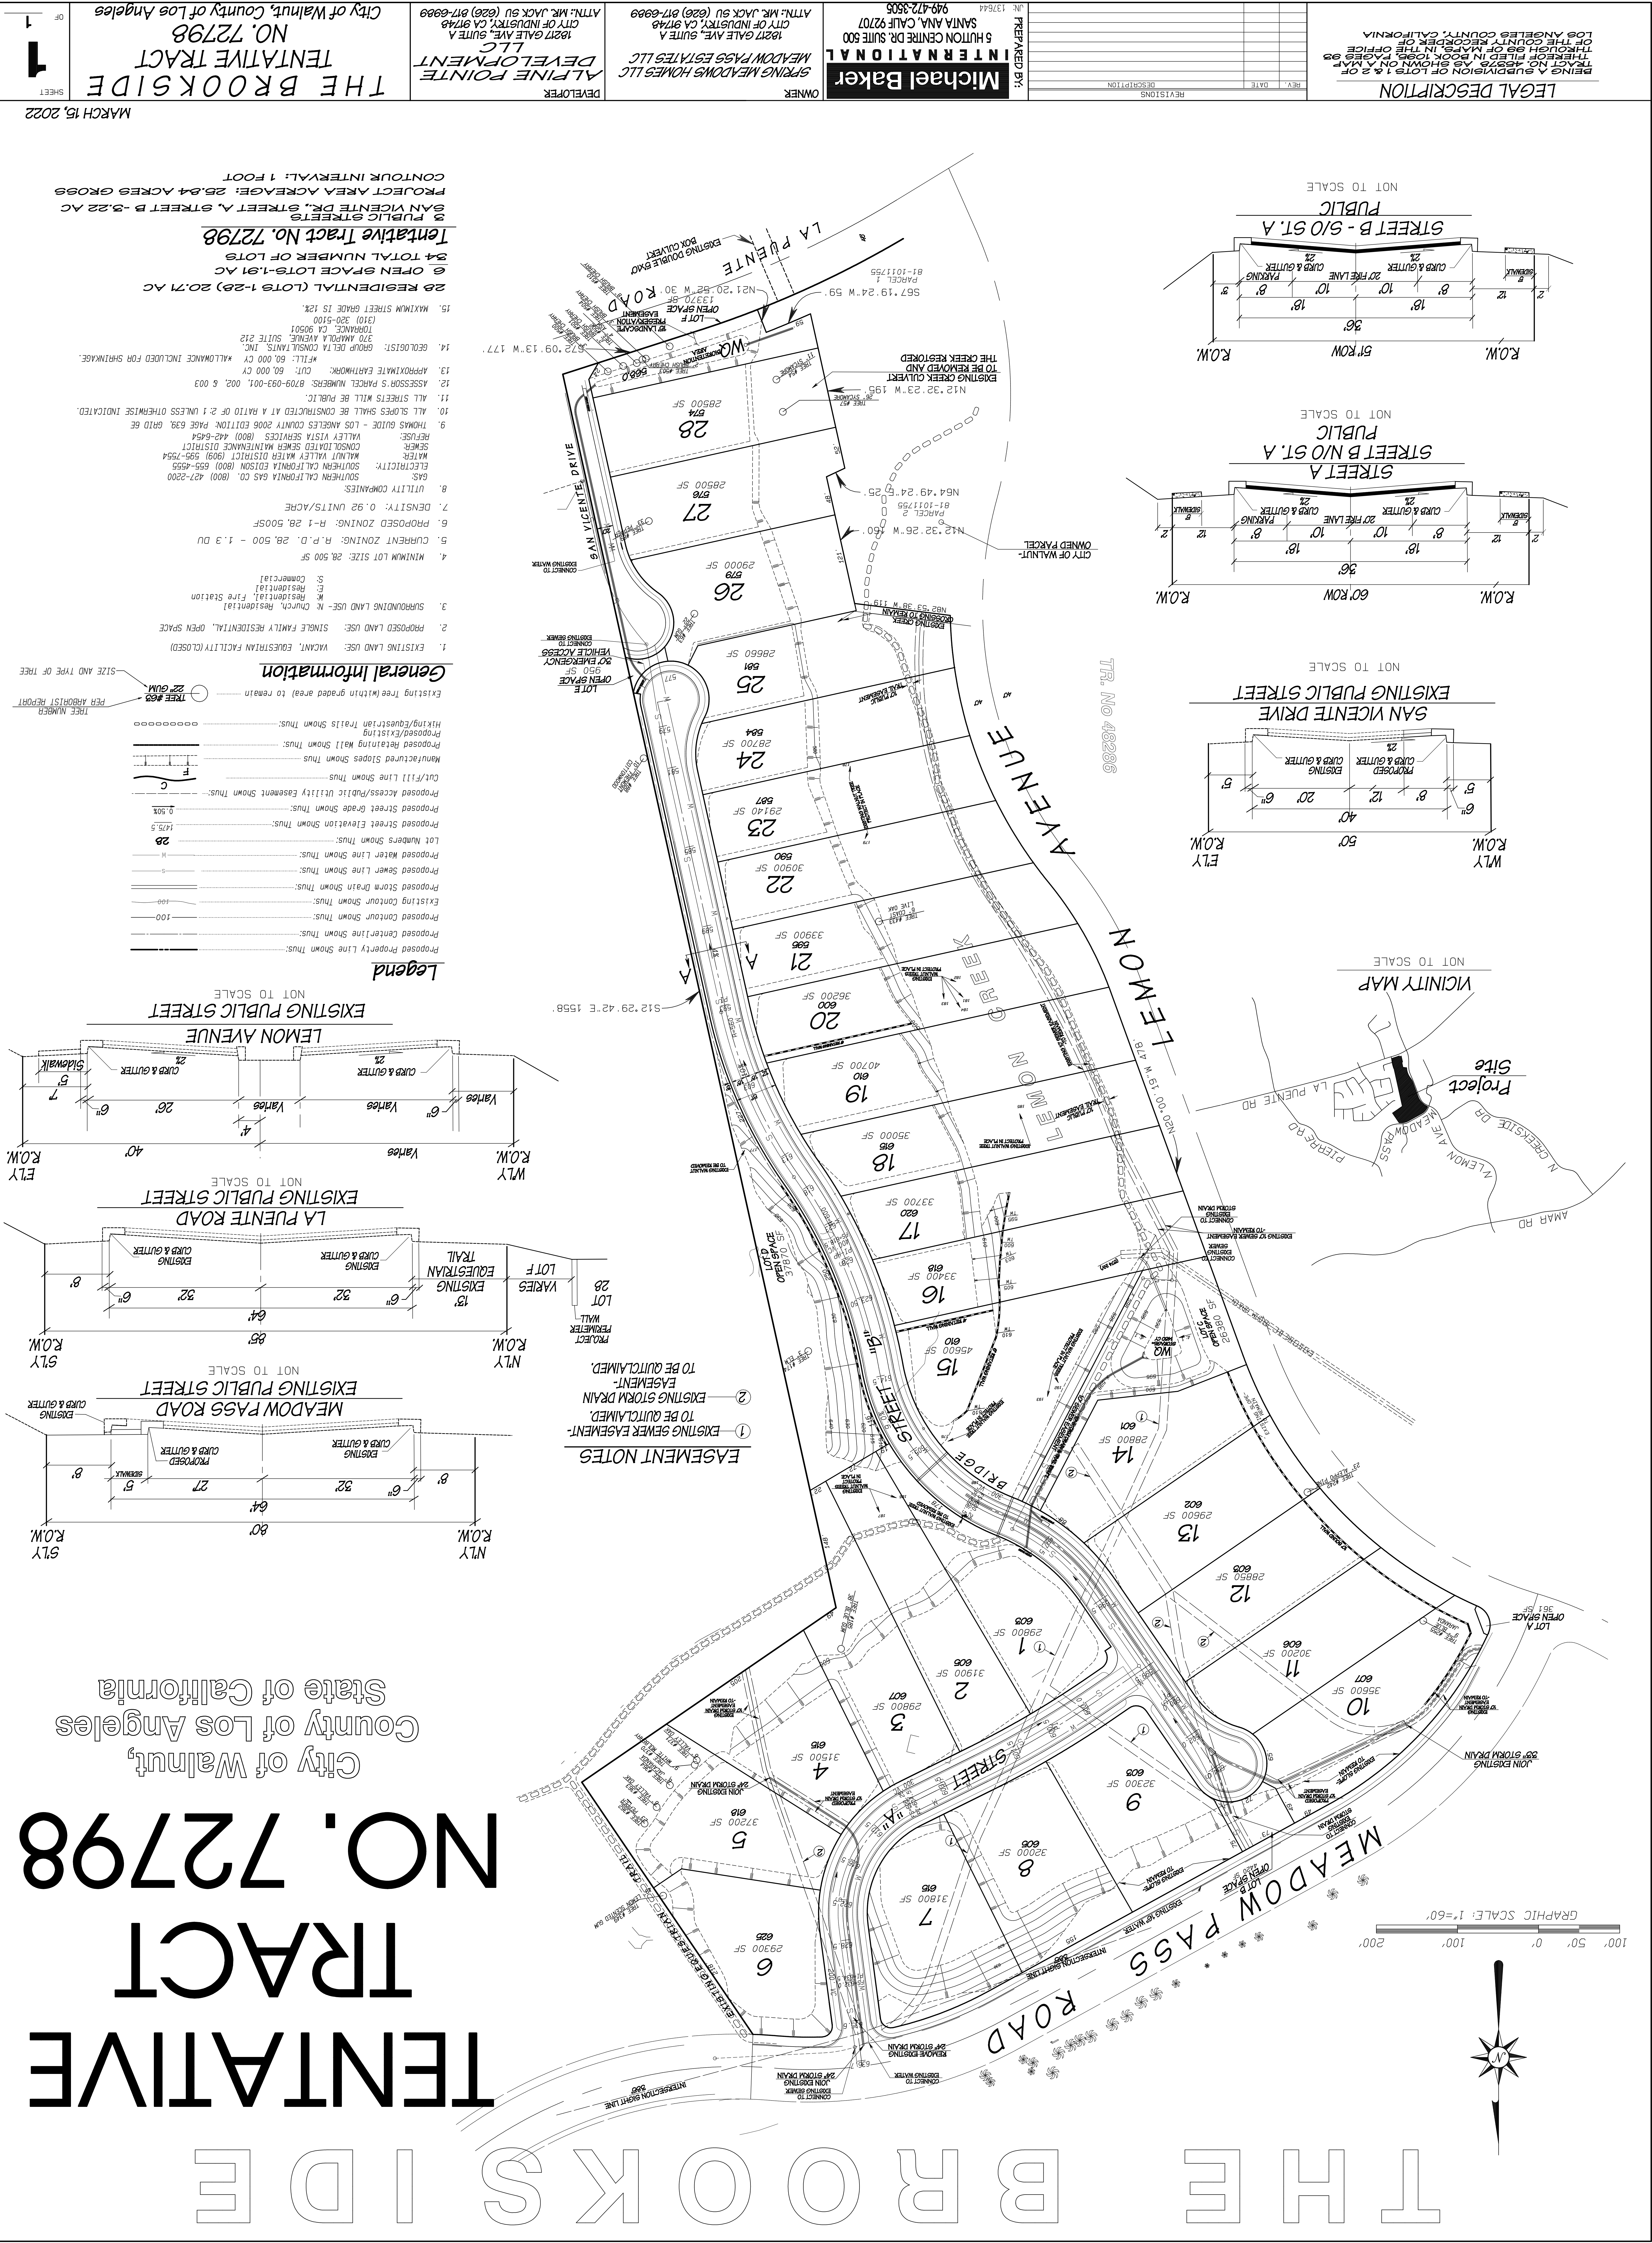








REV.	DATE	DESCRIPTION

REMARKS BY:
MICHAEL BAKER INTERNATIONAL
6 HUTTON CENTRE DR., SUITE 600
SANTA ANA, CALIF. 92707
949-472-3505

OWNER
SPRING MEADOWS HOMES LLC
18227 GALE AVE., SUITE A
CITY OF INDUSTRY, CA 91748
ATTN: MR. JACK SU (626) 817-6999

DEVELOPER
ALPINE POINT
18227 GALE AVE., SUITE A
CITY OF INDUSTRY, CA 91748
ATTN: MR. JACK SU (626) 817-6999

THE BROOKSIDE
TENTATIVE TRACT
NO. 72798
City of Walnut, County of Los Angeles
SHEET 1 OF 1

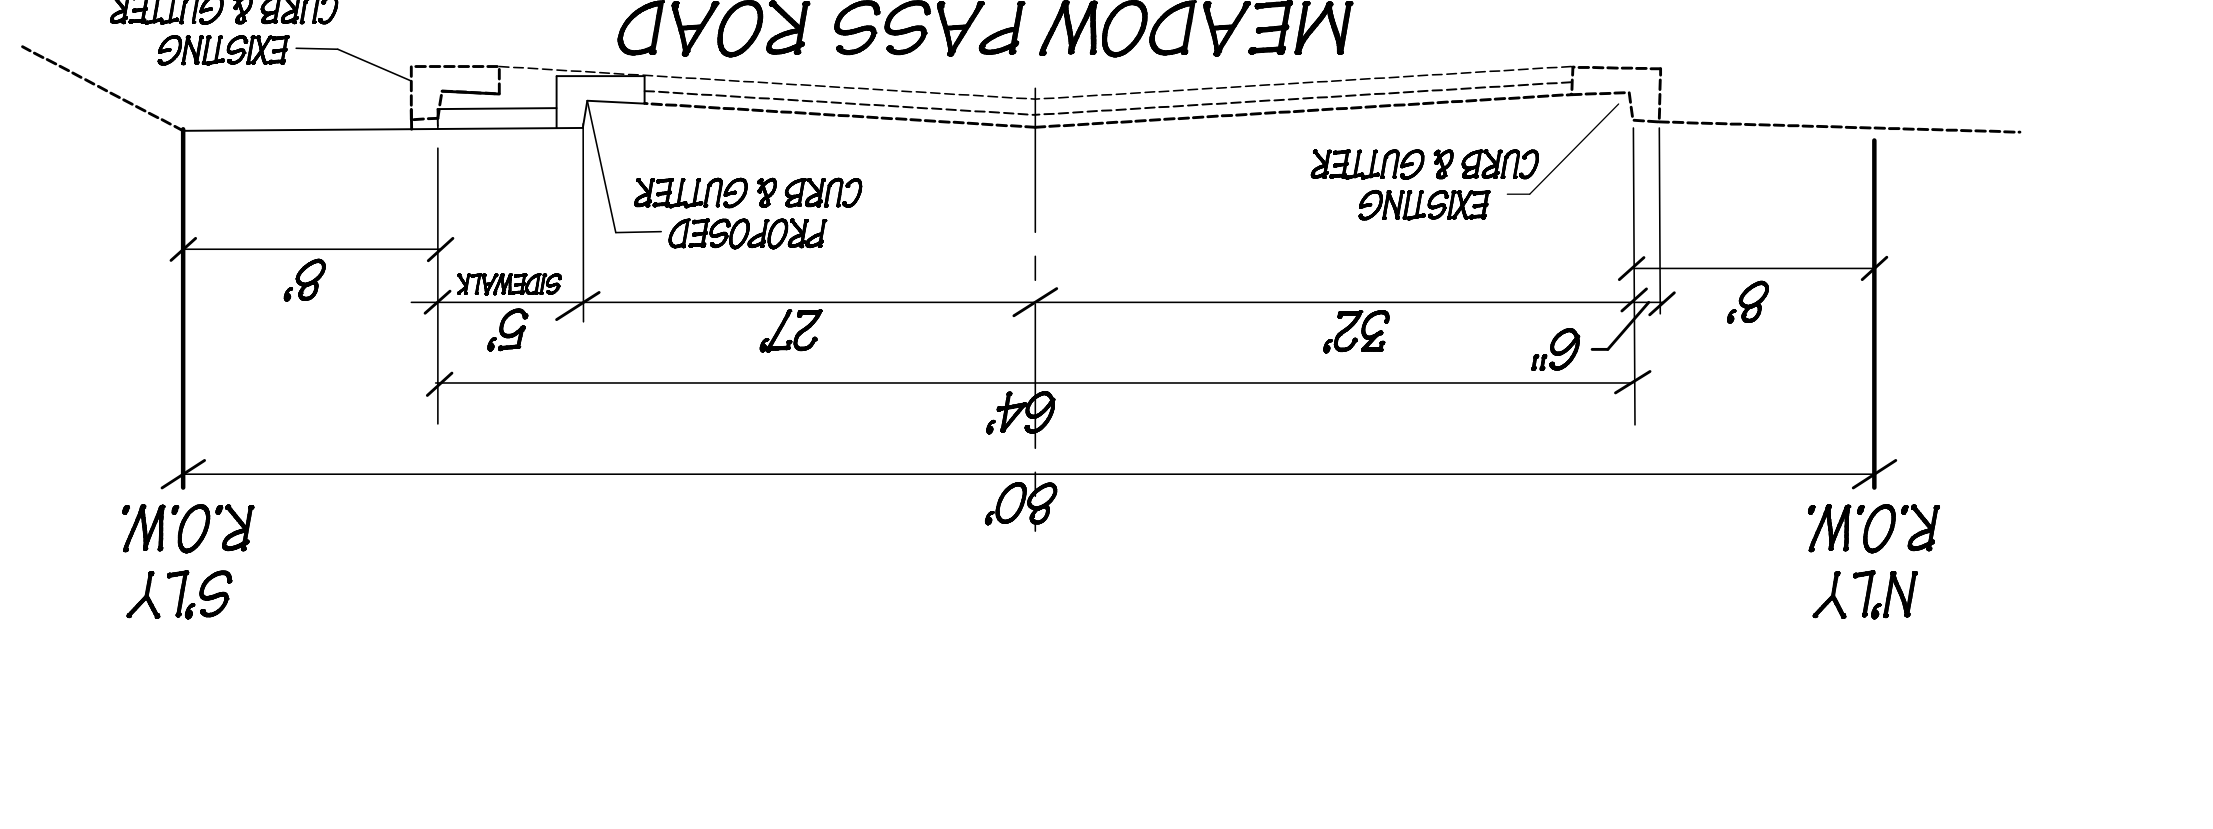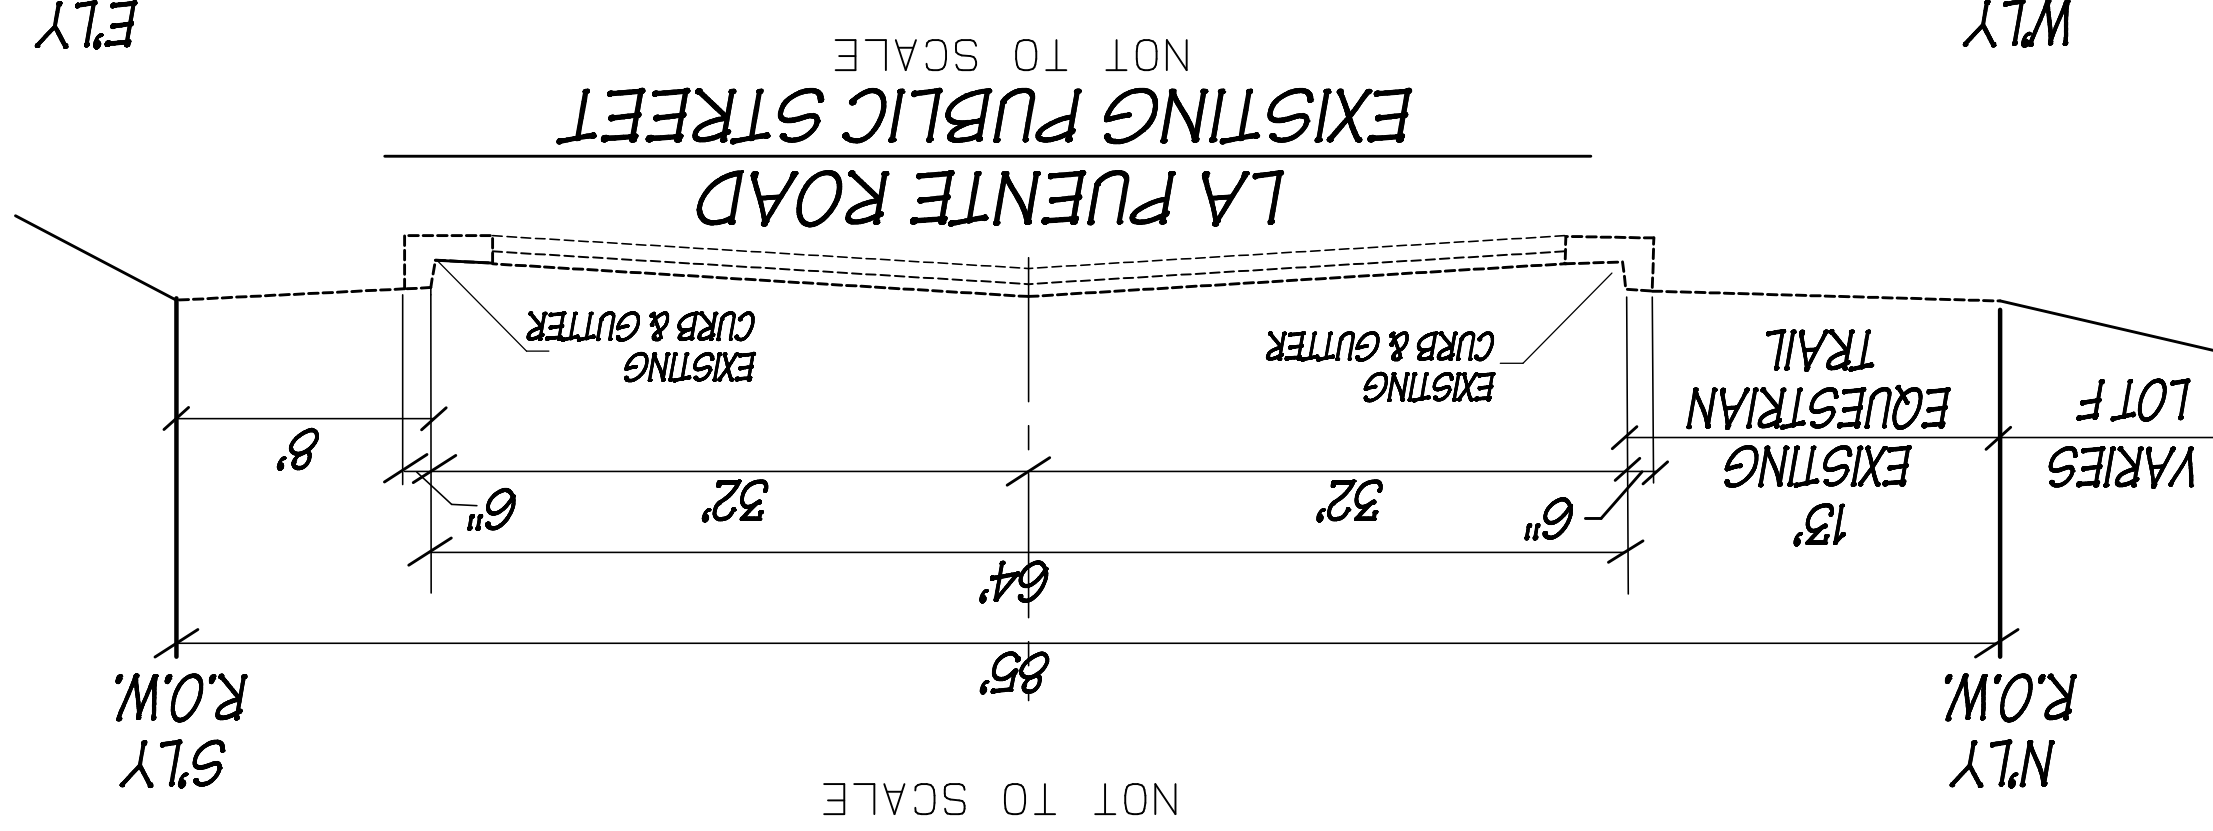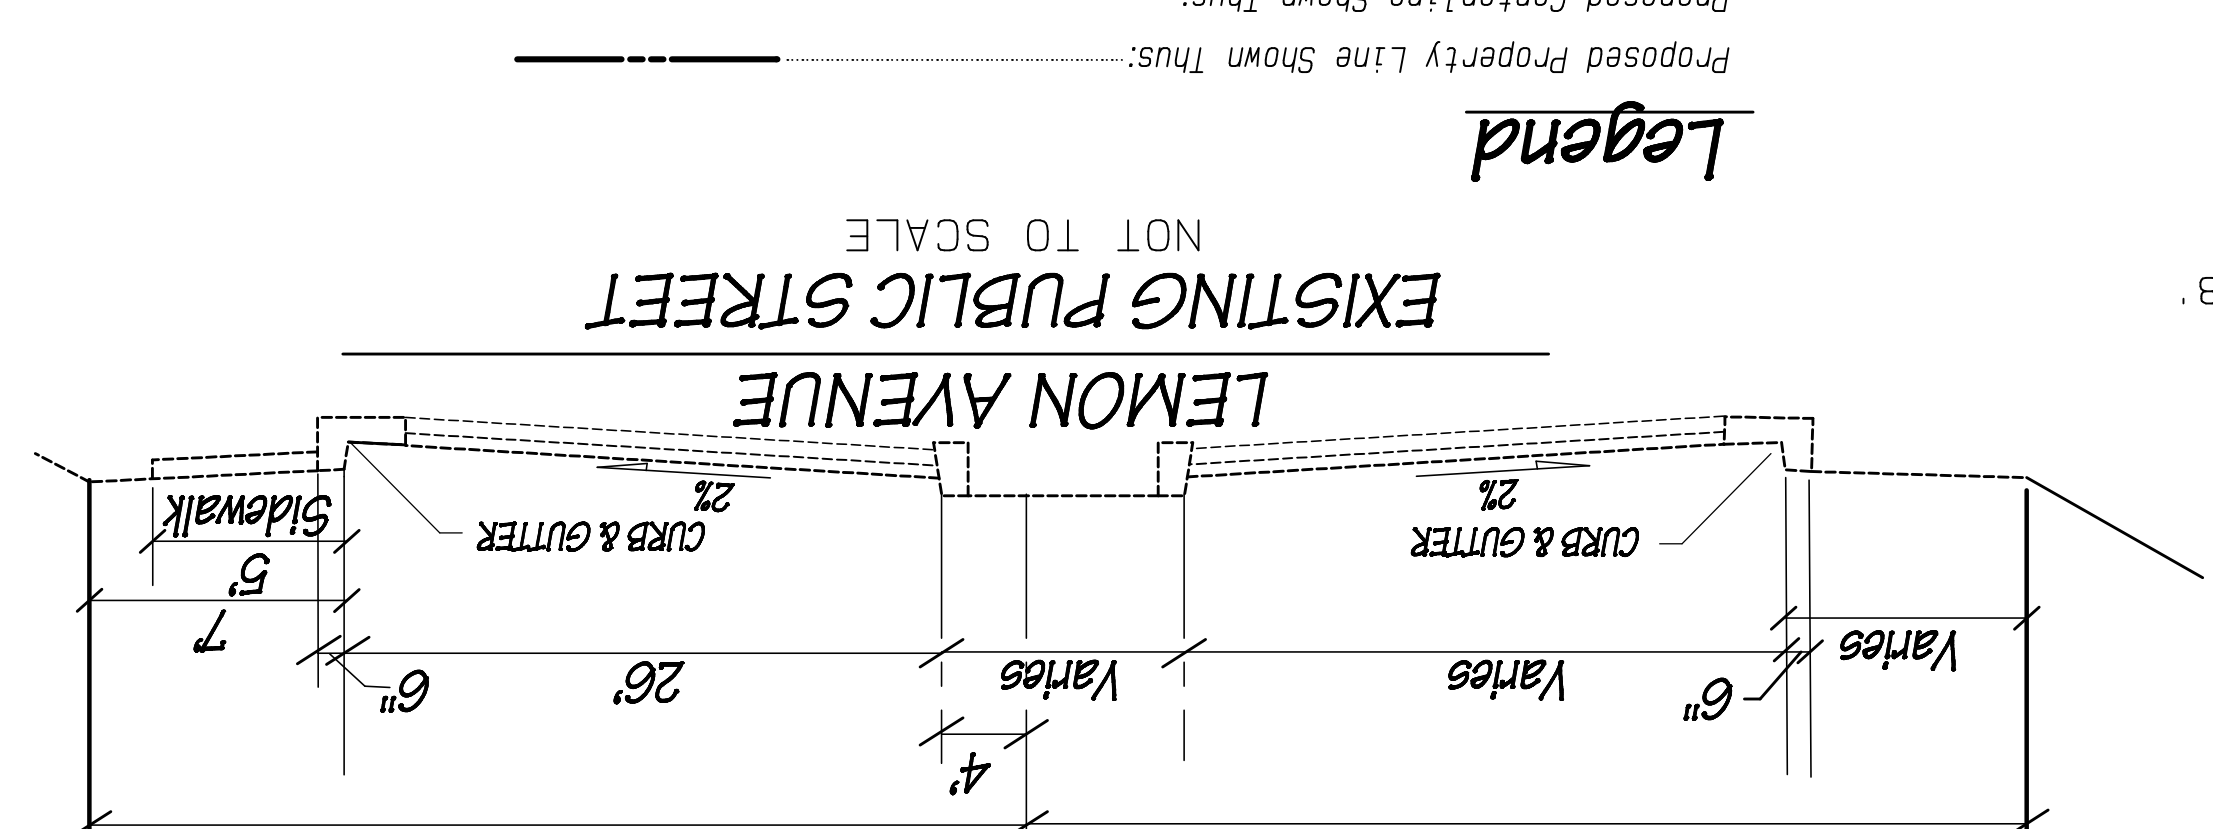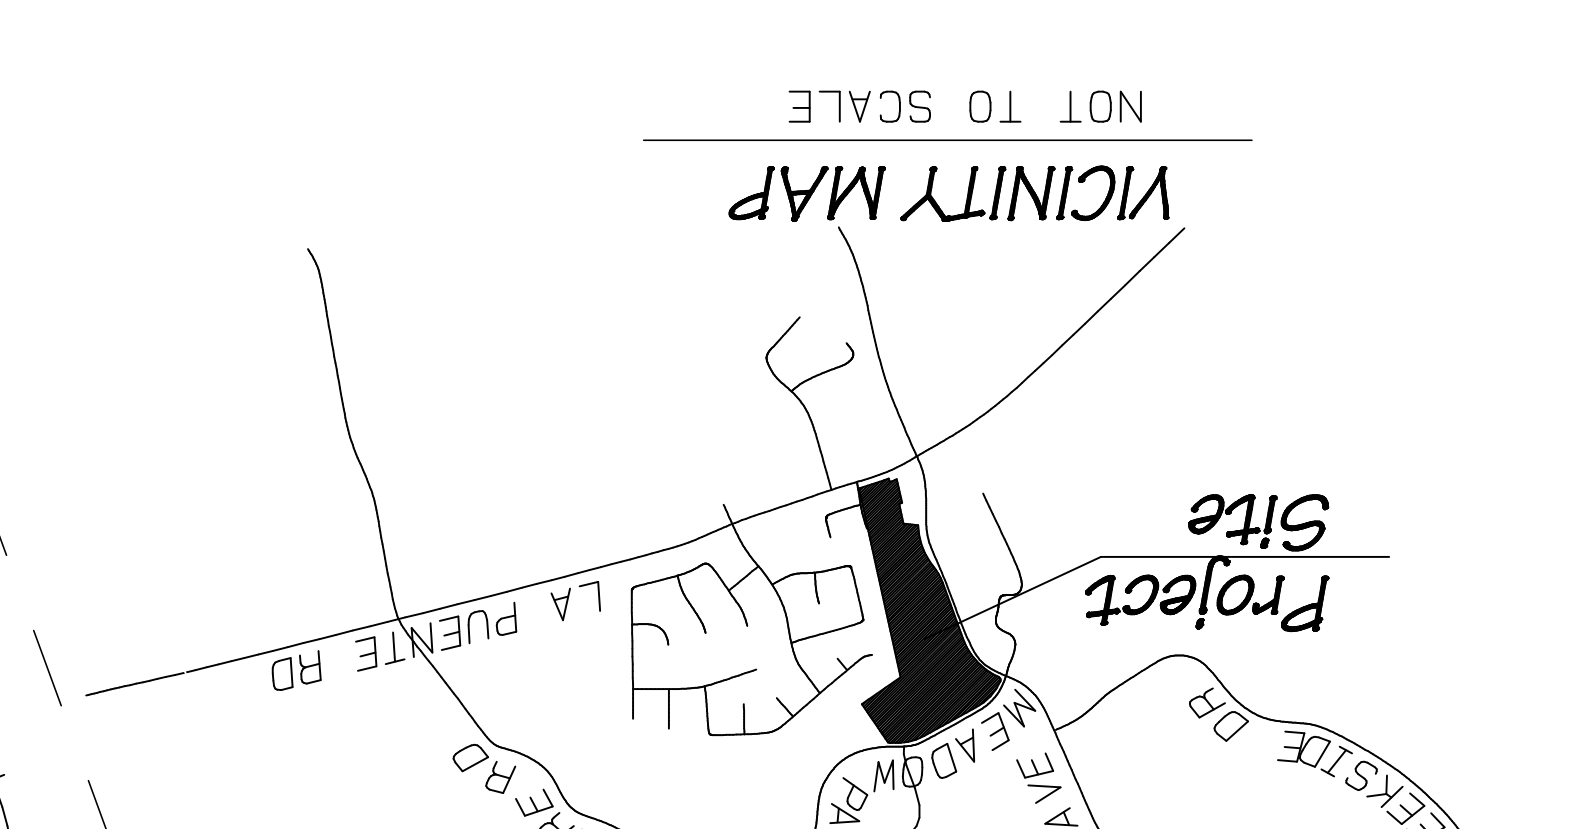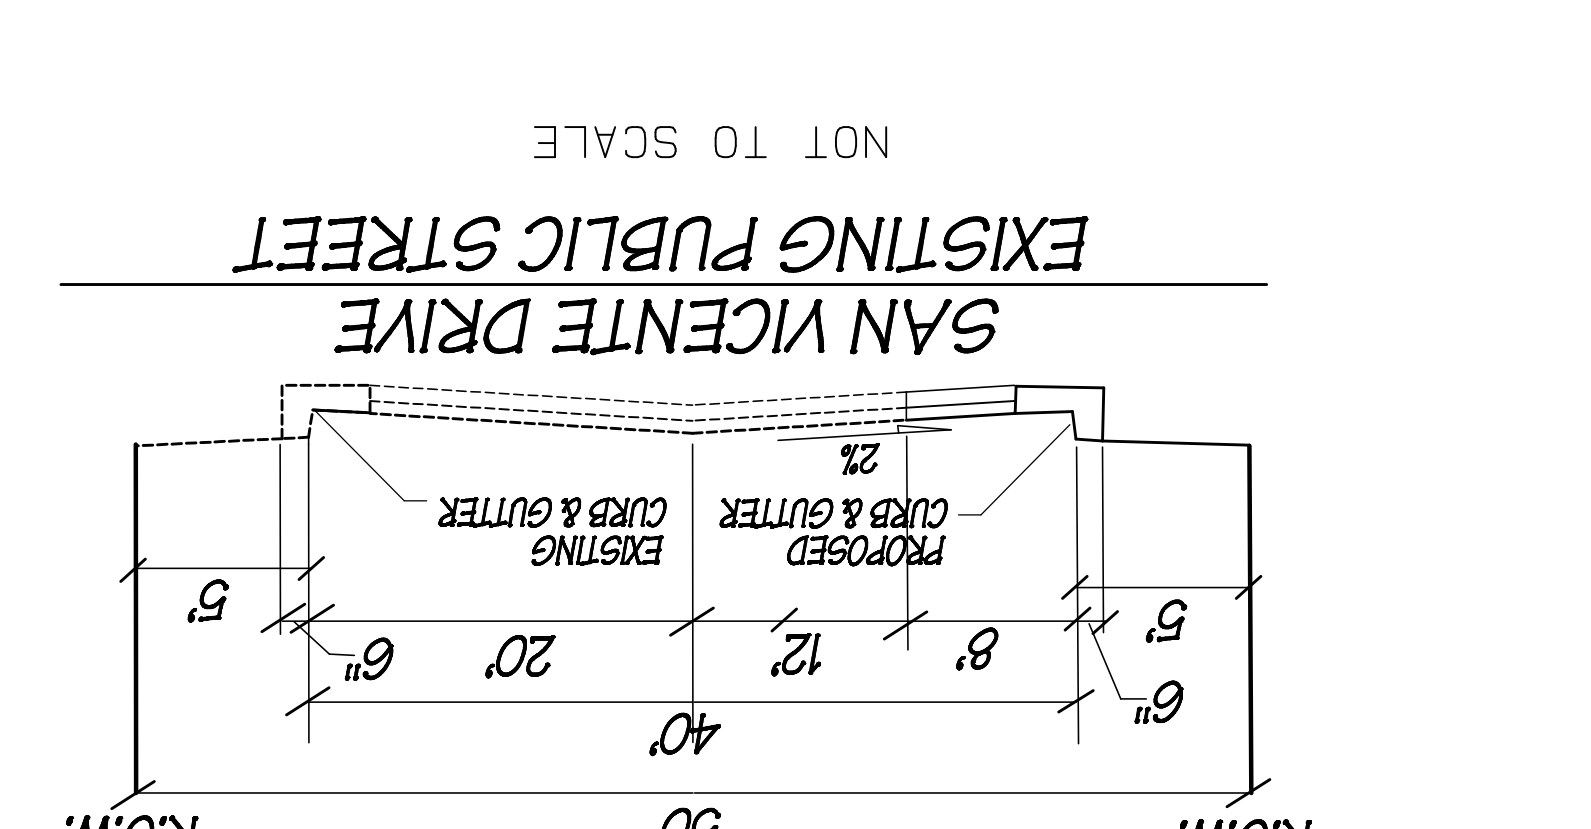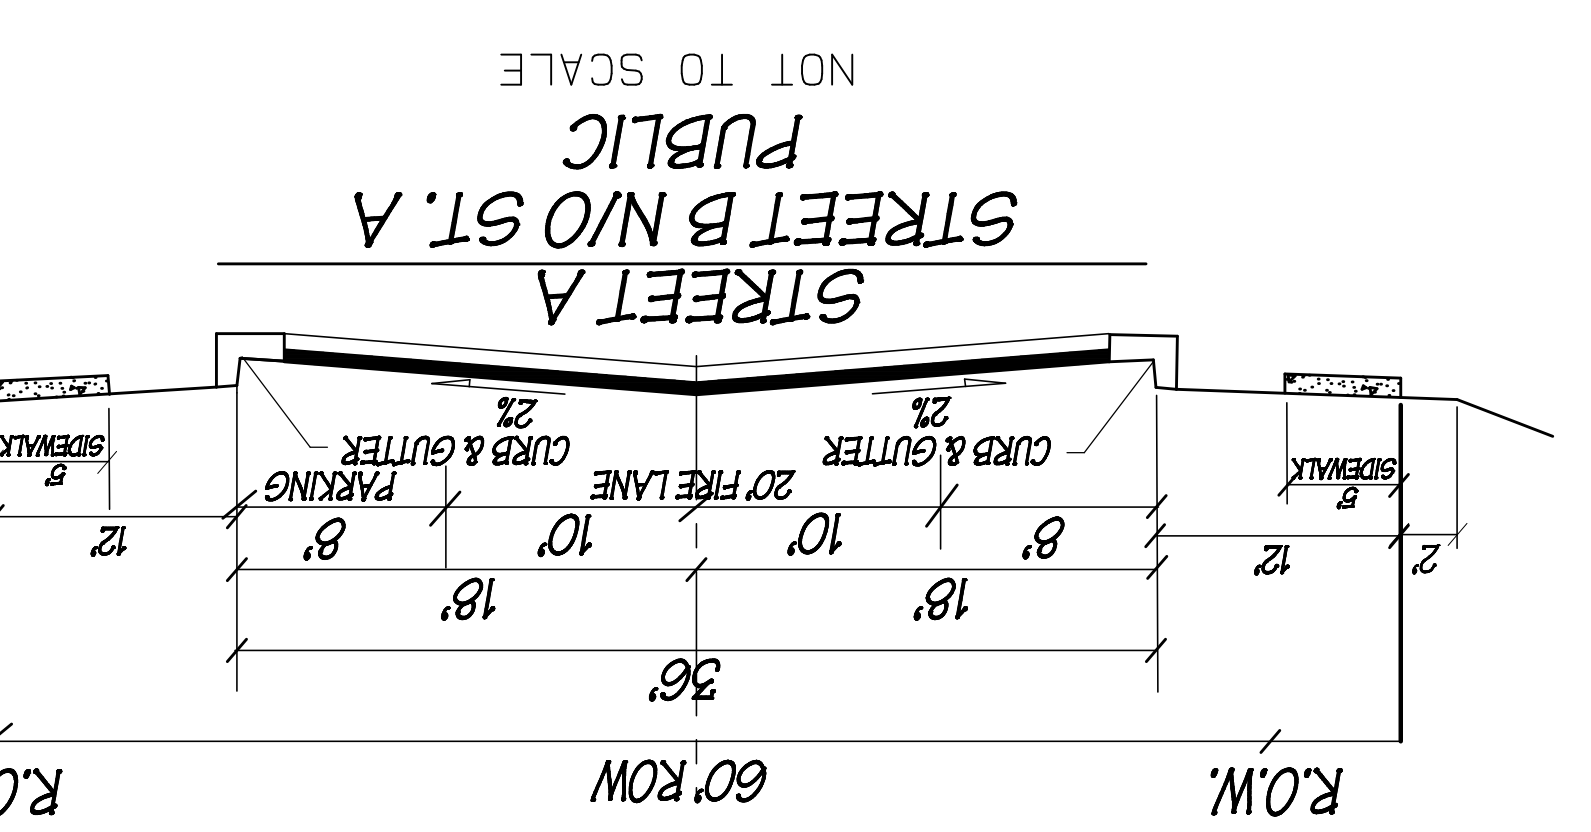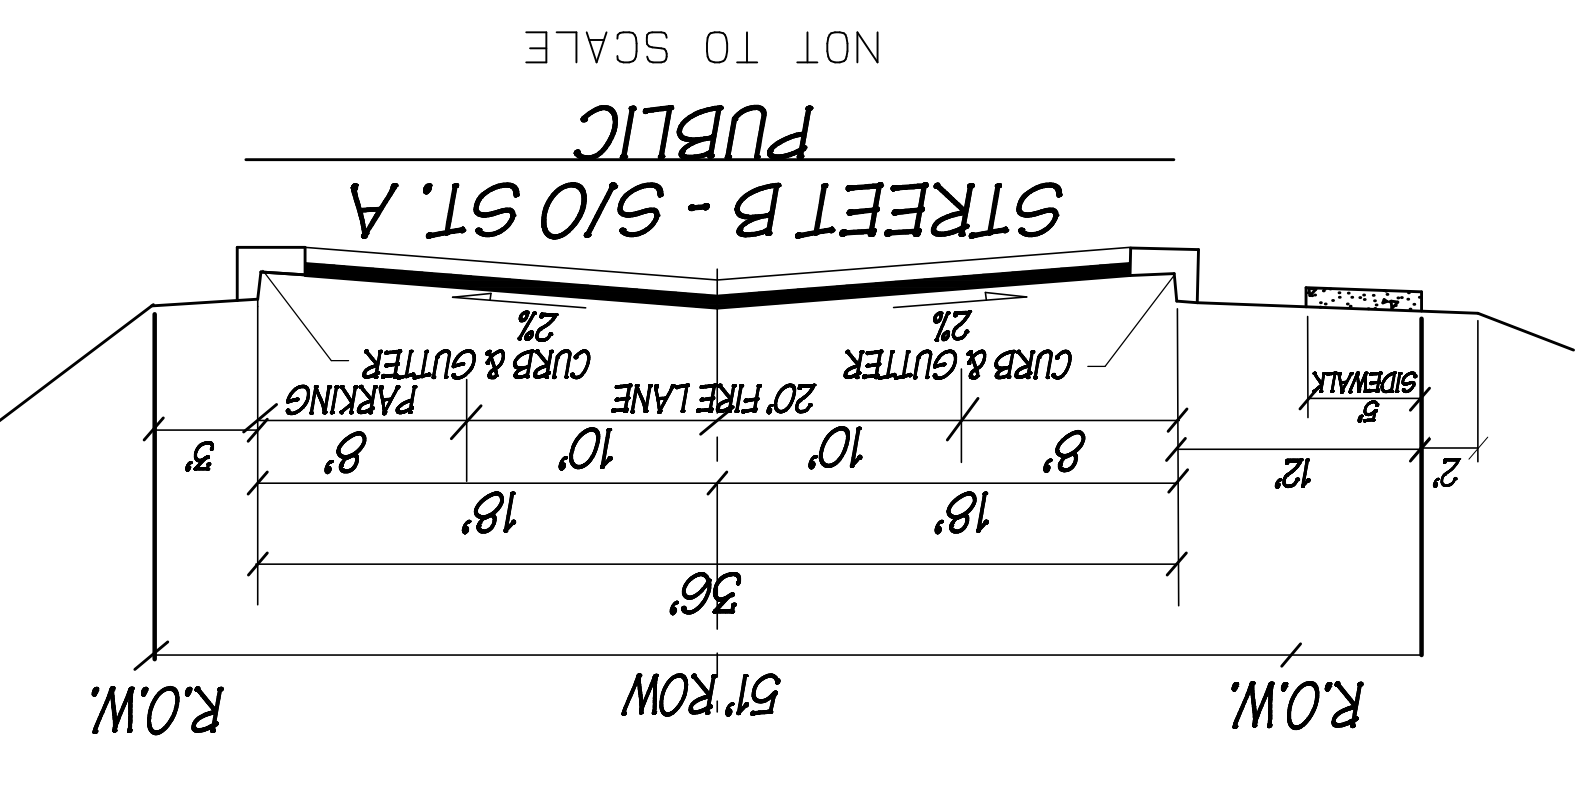

TENTATIVE TRACT
NO. 72798
City of Walnut,
County of Los Angeles
State of California

